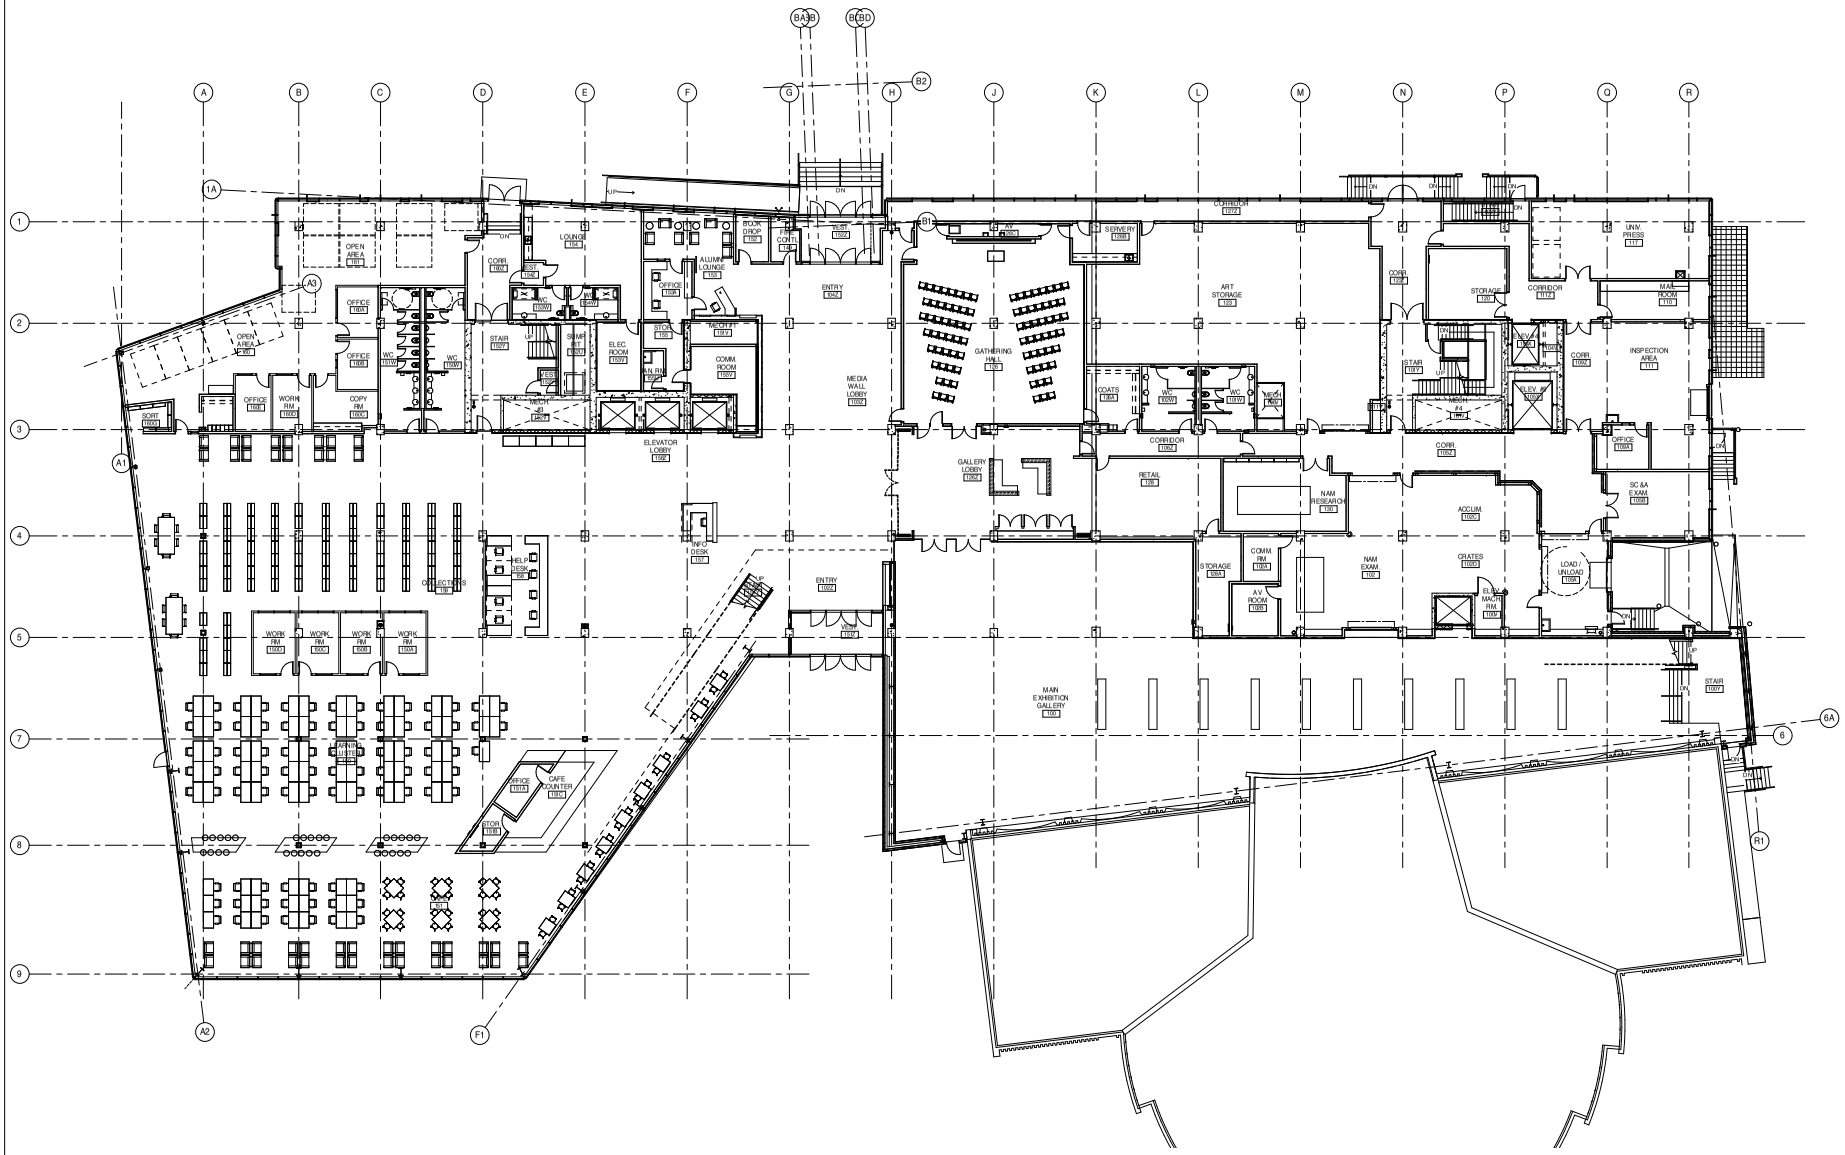

UNIVERSITY OF CALGARY
TAYLOR FAMILY DIGITAL LIBRARY

LEVEL 1 - FURNITURE PLAN

kasian

Kasian Architecture Interior Design and Planning Ltd

ID-01
03/05/09